


13/01/2010 2:54:31 PM

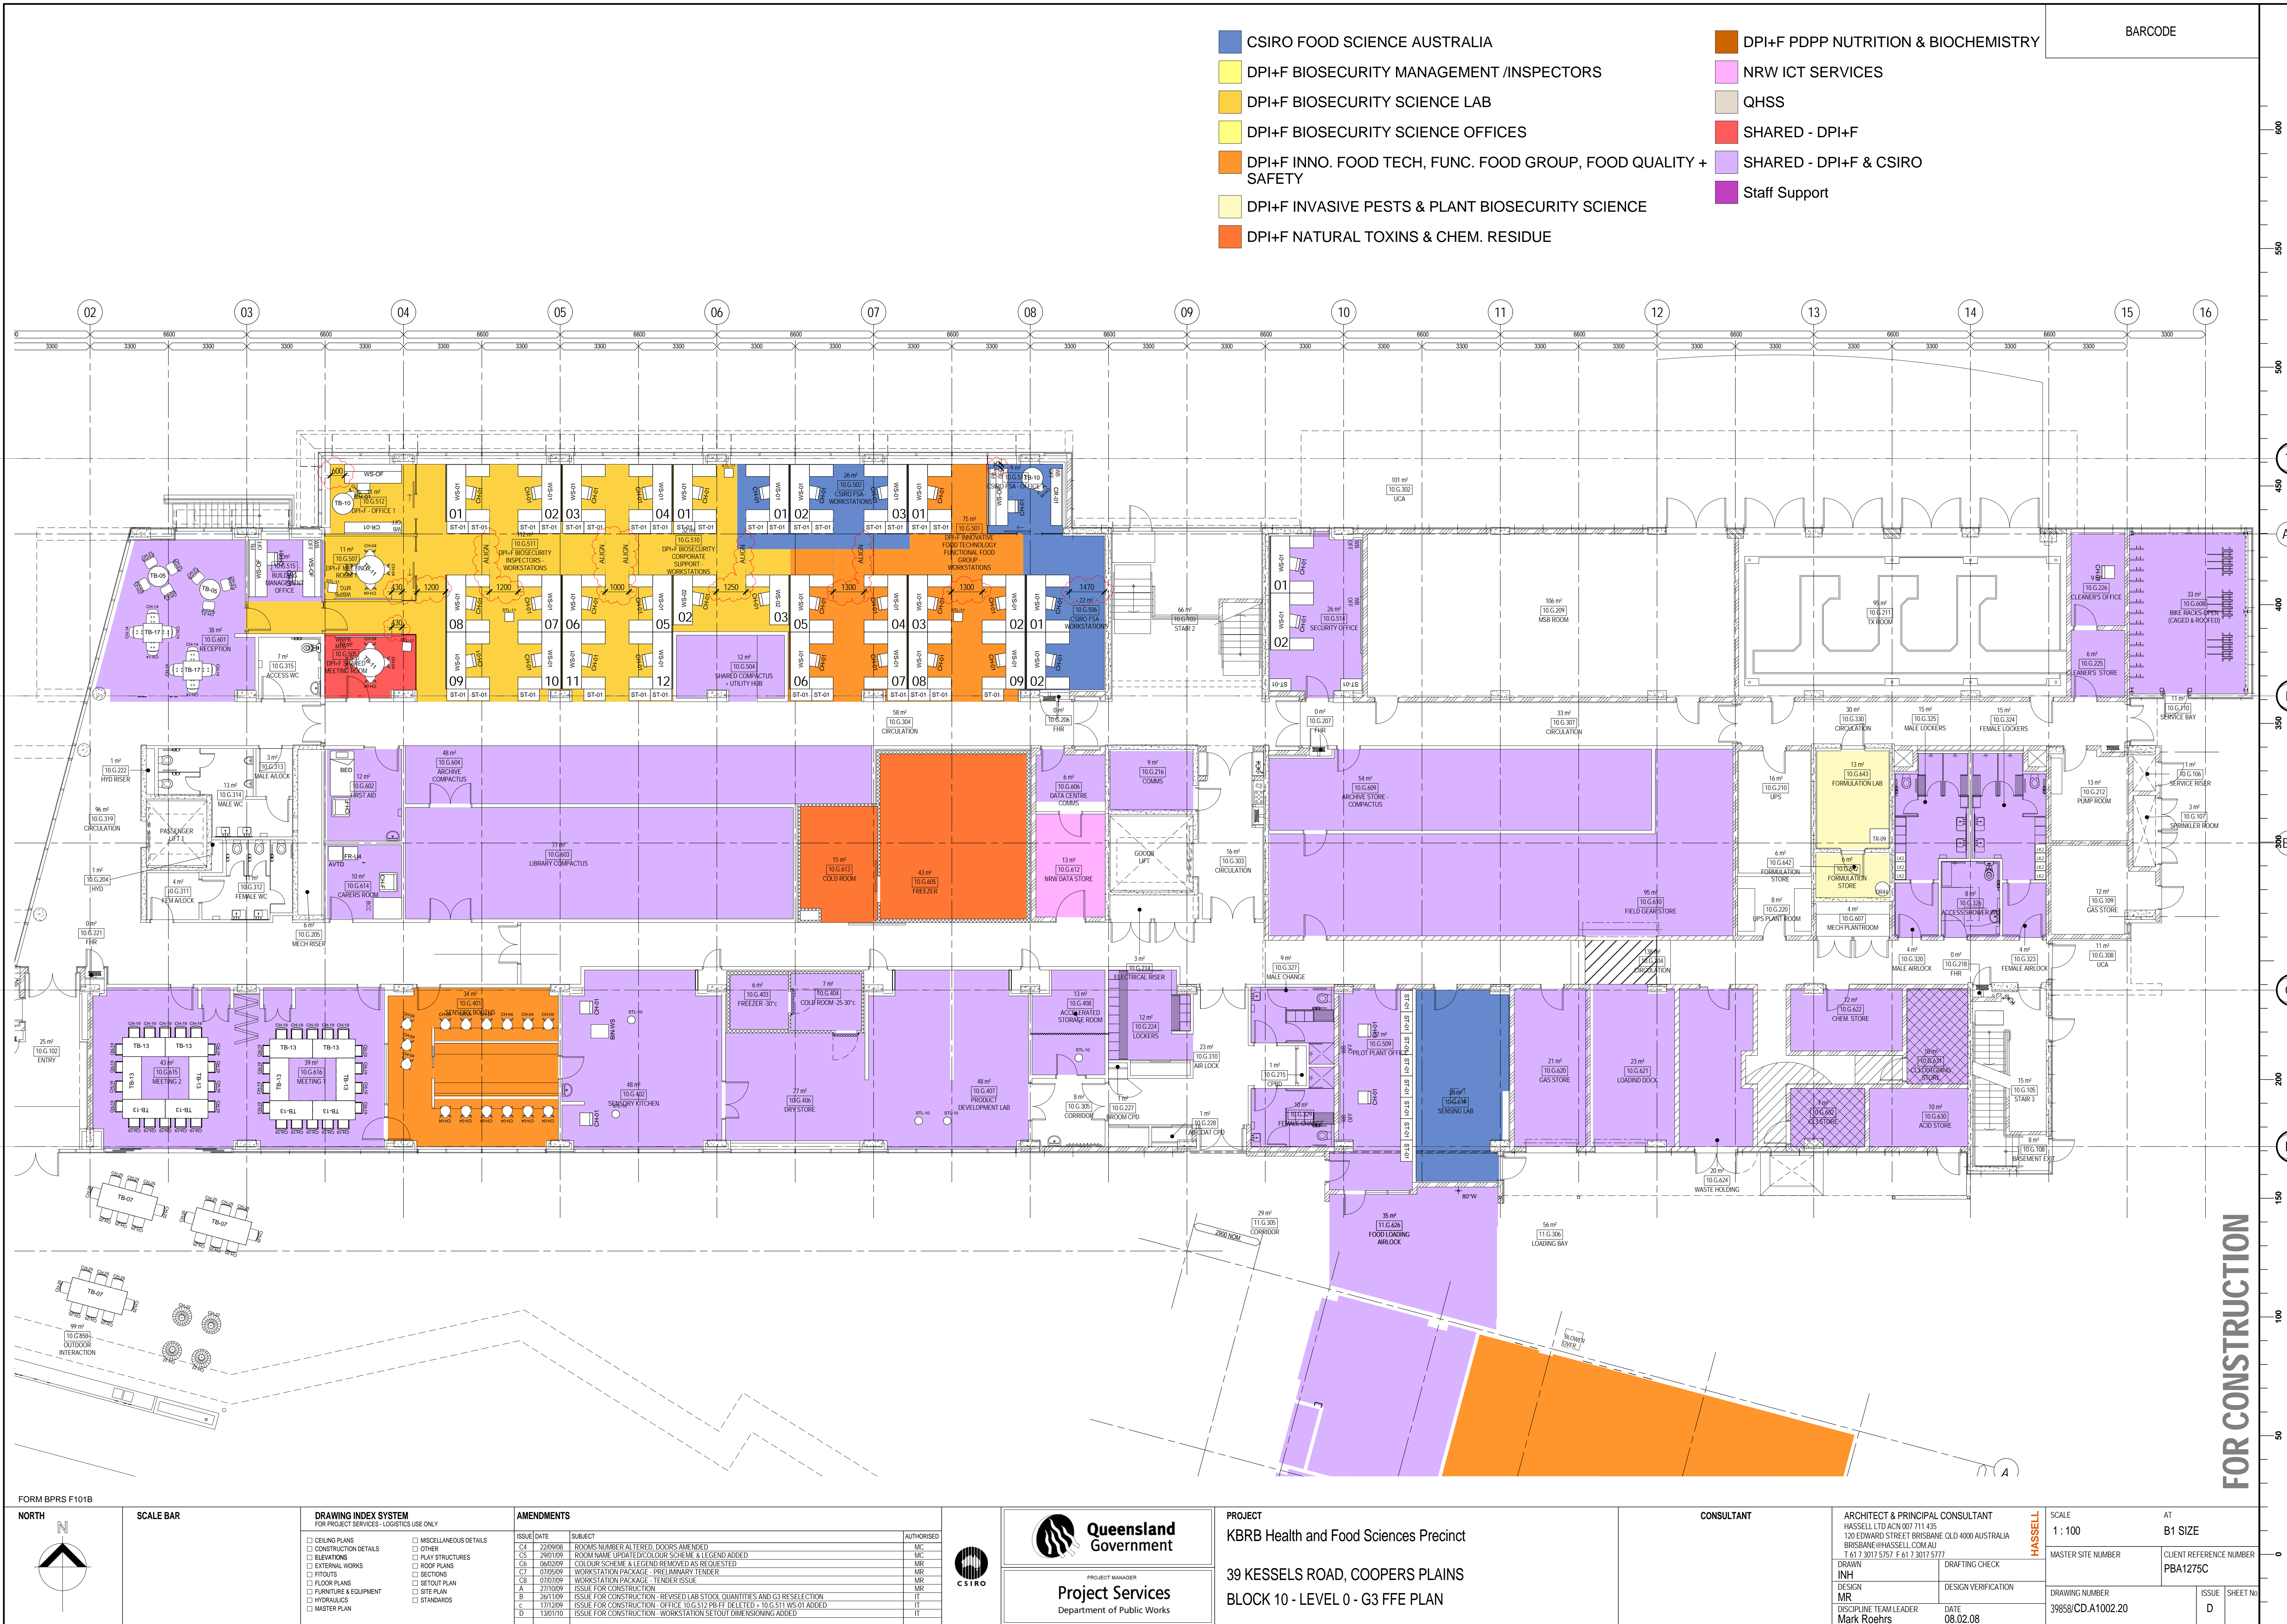

FORM BPRS F101B

NORTH		SCALE BAR		DRAWING INDEX SYSTEM FOR PROJECT SERVICES - LOGISTICS USE ONLY		AMENDMENTS				PROJECT		CONSULTANT		ARCHITECT & PRINCIPAL CONSULTANT HASSELL LTD ACN 007 711 435 120 EDWARD STREET BRISBANE QLD 4000 AUSTRALIA BRISBANE@HASSELL.COM.AU T 61 7 3017 5757 F 61 7 3017 5777		SCALE		AT	
				<input type="checkbox"/> CEILING PLANS <input type="checkbox"/> CONSTRUCTION DETAILS <input type="checkbox"/> ELEVATIONS <input type="checkbox"/> EXTERNAL WORKS <input type="checkbox"/> FITTINGS <input type="checkbox"/> FLOOR PLANS <input type="checkbox"/> FURNITURE & EQUIPMENT <input type="checkbox"/> HYDRAULICS <input type="checkbox"/> MASTER PLAN		<input type="checkbox"/> MISCELLANEOUS DETAILS <input type="checkbox"/> OTHER <input type="checkbox"/> PLAY STRUCTURES <input type="checkbox"/> ROOF PLANS <input type="checkbox"/> SECTIONS <input type="checkbox"/> SETOUT PLAN <input type="checkbox"/> SITE PLAN <input type="checkbox"/> STANDARDS		<table><thead><tr><th>ISSUE</th><th>DATE</th><th>SUBJECT</th><th>AUTHORISED</th></tr></thead><tbody><tr><td>C4</td><td>22/09/08</td><td>ROOMS NUMBER ALTERED, DOORS AMENDED</td><td>MC</td></tr><tr><td>C5</td><td>29/01/09</td><td>ROOM NAME UPDATED COLOUR SCHEME & LEGEND ADDED</td><td>MC</td></tr><tr><td>C6</td><td>04/03/09</td><td>COLOR SCHEME & LEGEND REMOVED AS REQUESTED</td><td>MR</td></tr><tr><td>C7</td><td>07/05/09</td><td>WORKSTATION PACKAGE - PRELIMINARY TENDER</td><td>MR</td></tr><tr><td>C8</td><td>07/07/09</td><td>WORKSTATION PACKAGE - TENDER ISSUE</td><td>MR</td></tr><tr><td>A</td><td>27/10/09</td><td>ISSUE FOR CONSTRUCTION</td><td>MR</td></tr><tr><td>B</td><td>26/11/09</td><td>ISSUE FOR CONSTRUCTION - REVISED LAB STOOL QUANTITIES AND G3 RESELECTION</td><td>IT</td></tr><tr><td>C</td><td>17/12/09</td><td>ISSUE FOR CONSTRUCTION - OFFICE 10.G.512 PRATT DELETED - 10.G.511 WS-01 ADDED</td><td>IT</td></tr><tr><td>D</td><td>12/01/10</td><td>ISSUE FOR CONSTRUCTION - WORKSTATION SETOUT DIMENSIONS AMENDED</td><td>IT</td></tr></tbody></table>				ISSUE	DATE	SUBJECT	AUTHORISED	C4	22/09/08	ROOMS NUMBER ALTERED, DOORS AMENDED	MC	C5	29/01/09	ROOM NAME UPDATED COLOUR SCHEME & LEGEND ADDED	MC	C6	04/03/09	COLOR SCHEME & LEGEND REMOVED AS REQUESTED	MR	C7	07/05/09	WORKSTATION PACKAGE - PRELIMINARY TENDER	MR	C8	07/07/09	WORKSTATION PACKAGE - TENDER ISSUE	MR	A	27/10/09	ISSUE FOR CONSTRUCTION	MR	B	26/11/09	ISSUE FOR CONSTRUCTION - REVISED LAB STOOL QUANTITIES AND G3 RESELECTION	IT	C	17/12/09	ISSUE FOR CONSTRUCTION - OFFICE 10.G.512 PRATT DELETED - 10.G.511 WS-01 ADDED	IT	D	12/01/10	ISSUE FOR CONSTRUCTION - WORKSTATION SETOUT DIMENSIONS AMENDED	IT	 Queensland Government  PROJECT MANAGER Project Services Department of Public Works		KBRB Health and Food Sciences Precinct 39 KESSELS ROAD, COOPERS PLAINS BLOCK 10 - LEVEL 0 - G3 FFE PLAN		 CONSULTANT		1 : 100		B1 SIZE	
ISSUE	DATE	SUBJECT	AUTHORISED	
C4	22/09/08	ROOMS NUMBER ALTERED, DOORS AMENDED	MC	
C5	29/01/09	ROOM NAME UPDATED COLOUR SCHEME & LEGEND ADDED	MC	
C6	04/03/09	COLOR SCHEME & LEGEND REMOVED AS REQUESTED	MR	
C7	07/05/09	WORKSTATION PACKAGE - PRELIMINARY TENDER	MR	
C8	07/07/09	WORKSTATION PACKAGE - TENDER ISSUE	MR	
A	27/10/09	ISSUE FOR CONSTRUCTION	MR	
B	26/11/09	ISSUE FOR CONSTRUCTION - REVISED LAB STOOL QUANTITIES AND G3 RESELECTION	IT	
C	17/12/09	ISSUE FOR CONSTRUCTION - OFFICE 10.G.512 PRATT DELETED - 10.G.511 WS-01 ADDED	IT	
D	12/01/10	ISSUE FOR CONSTRUCTION - WORKSTATION SETOUT DIMENSIONS AMENDED	IT	
										MASTER SITE NUMBER		CLIENT REFERENCE NUMBER		0	
										39858/CD.A1002.20		PBA1275C	
										DRAWING NUMBER		ISSUE		SHEET NO	
										39858/CD.A1002.20		D	
										DATE		08.02.08	
										DISCIPLINE TEAM LEADER		Mark Roehrs	