


FINISHES & FFE- GROULD FLOOR
1 : 100

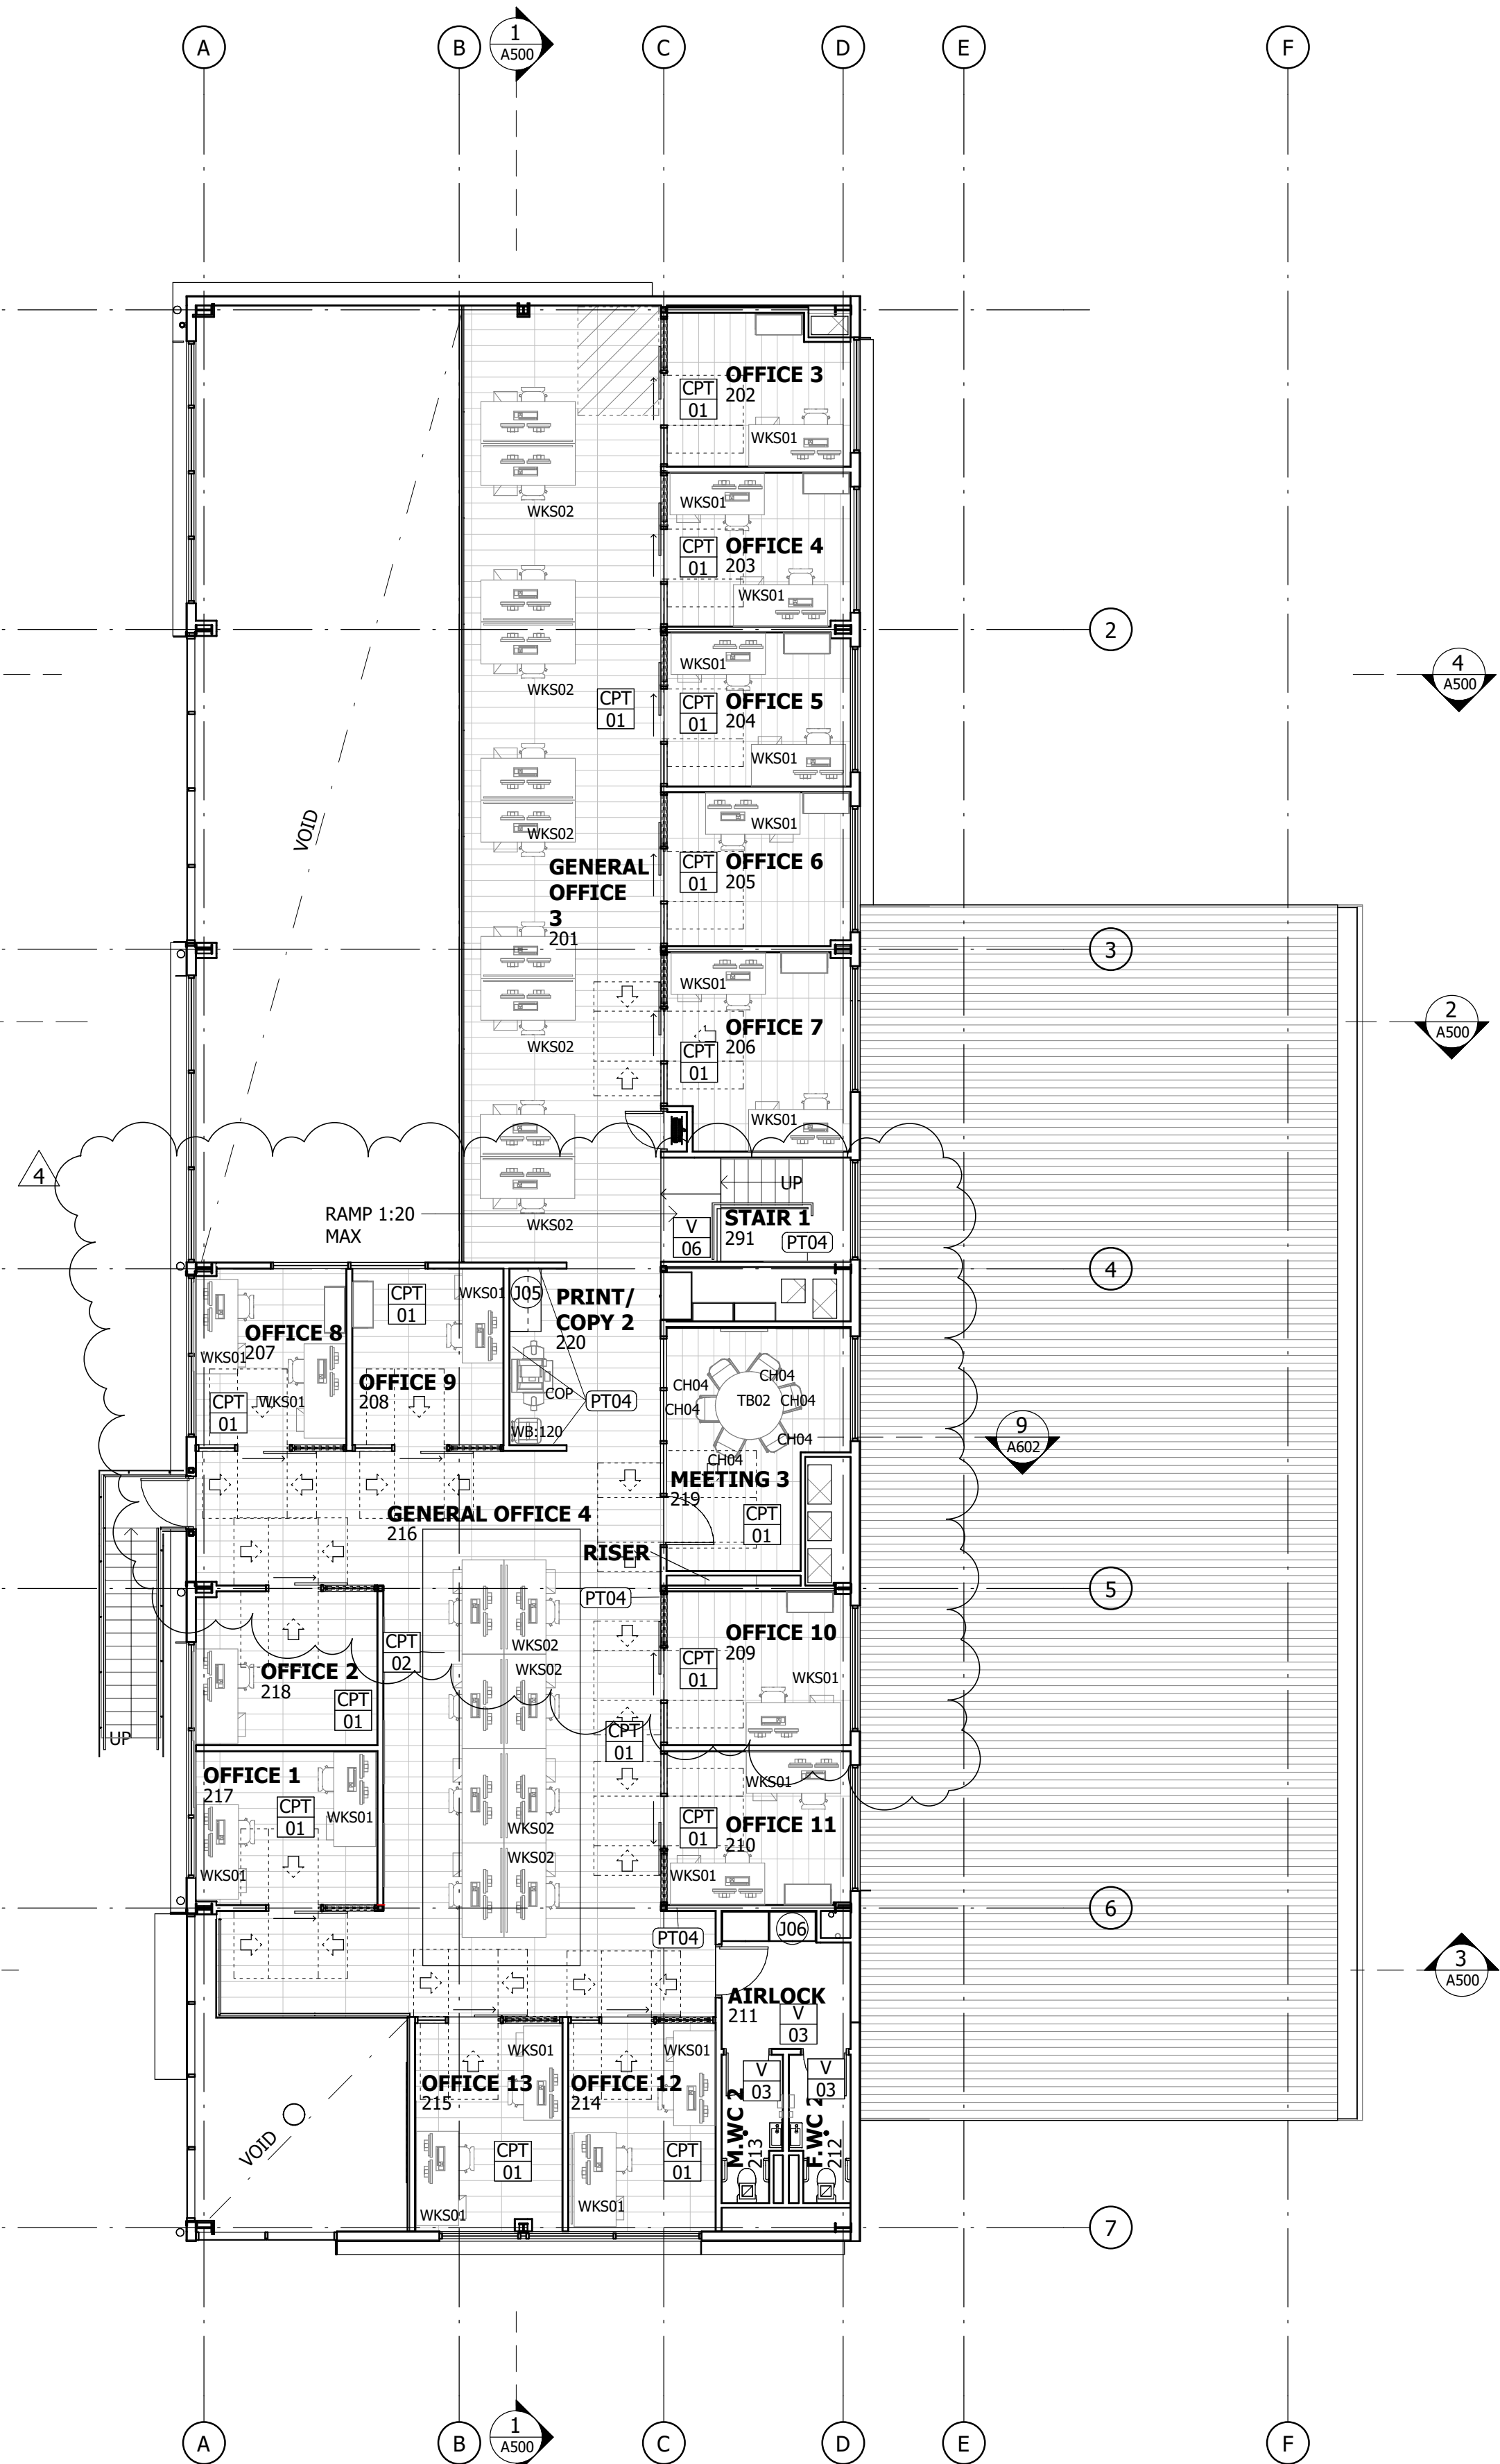

FINISHES & FFE PLAN - LEVEL 1
1 : 100

Notes

The information contained in this document is copyright and may not be used or reproduced for any other project or purpose.


Verify all dimensions and levels on site and report any discrepancies to dwp for direction prior to the commencement of work.

Drawings are to be read in conjunction with all other contract documents.

Use figured dimensions only. Do not scale from drawings. dwp cannot guarantee the accuracy of content and format for copies of drawings issued electronically. The completion of the Issue Details Checked and Authorised section is confirmation of the status of the drawing. The drawing shall not be used for construction unless endorsed 'For Construction' and authorised for issue.

© dwp Australia Pty Ltd
Registered Business Name dwp Australia ABN 37 169 328 018
David Rose Nominated Architect NSW APR 4882

© Copyright 2011 dwp.
ALL RIGHTS RESERVED.
Reproduction prohibited unless authorised in writing by dwp.

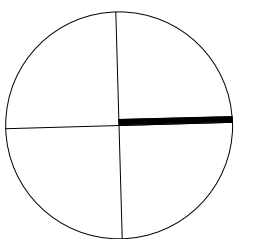

FOR CONSTRUCTION

FOR USE DURING CONSTRUCTION

4	AMENDMENTS TO LEVEL 1	22.02.19	GH
3	LAYOUT & DETAILING	04.02.19	GH
2	FOR CONSTRUCTION	11.09.18	GH
1	DO FOR TENDER	31.08.18	GH

Issue Description Date Chk Auth

Architect/ Designer

dwp

www.dwp.com

Client

University of Queensland

Project

UQ GATTON BUILDING 8115
REFURBISHMENT

Location

UNIVERSITY OF QUEENSLAND -
GATTON CAMPUS, GATTON, QLD, 4343

Project Number

18-0132

Drawing

FINISHES & FFE PLAN -
GROUND FLOOR &
LEVEL 1

Scale (A1)

1 : 100

Date Printed

22/02/19 9:41:55 AM

Drawing Number

A331

Issue

4

dwp